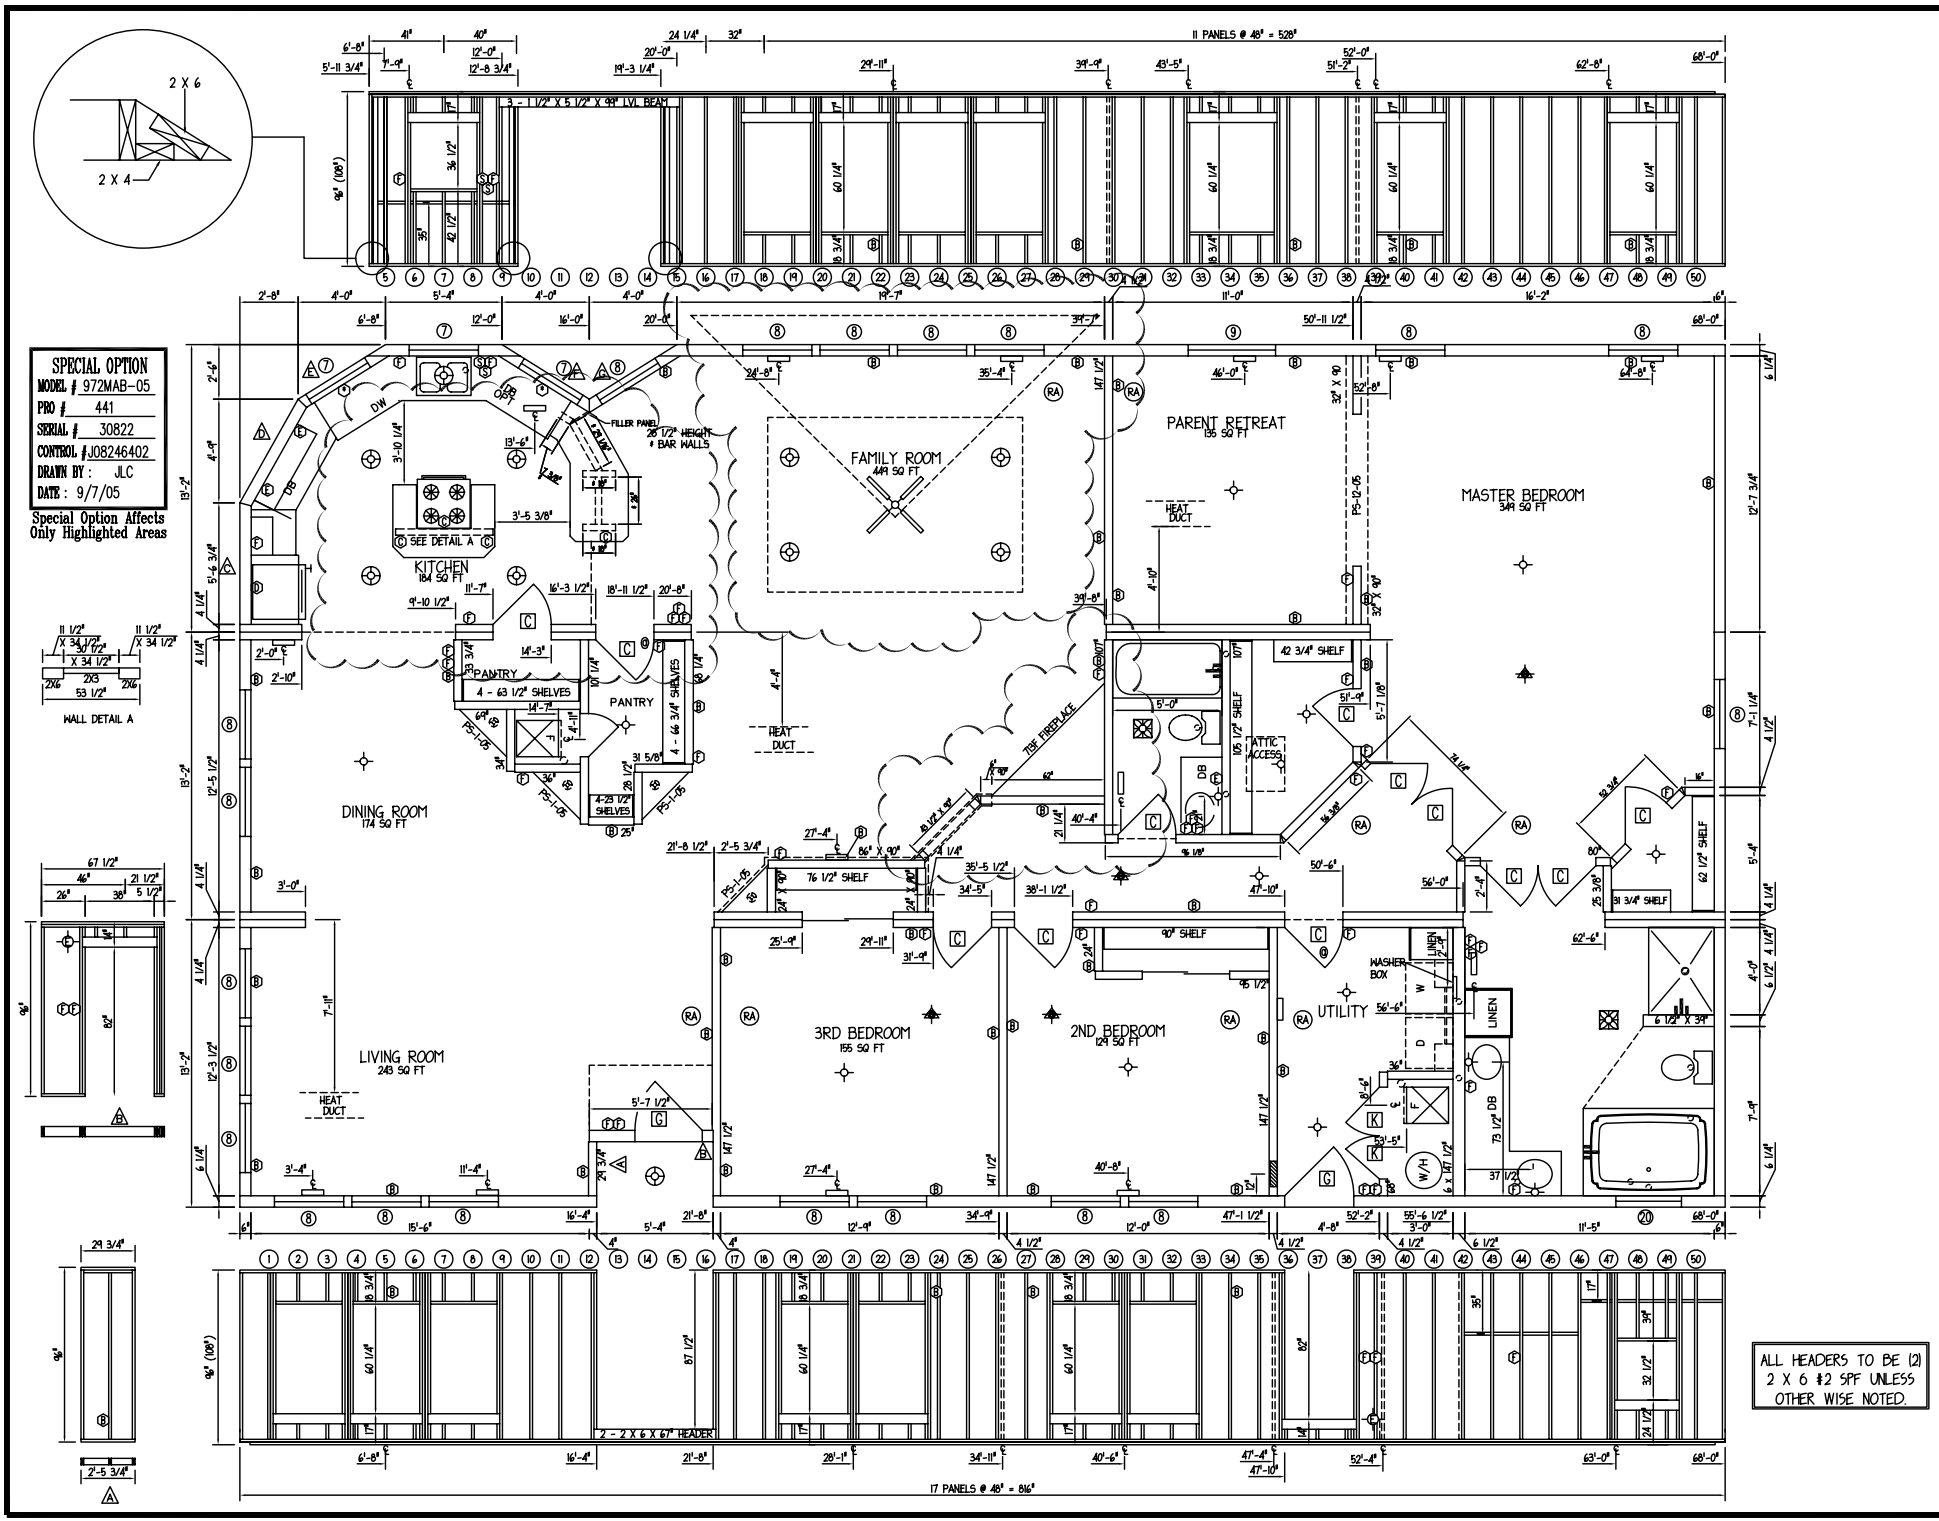

SYM	ROUGH OPENING	QTY	DESCRIPTION
A	31 3/4 X 82	2	30 PANEL SLIDER
B	36 X 82	2	6 PANEL EXTERIOR
C	28 X 80	2	24 INTERIOR DOOR
D	25 3/4 X 80	2	24 INTERIOR DOOR
E	20 X 25	2	RET. AIR GRILLE
F	10 INCH DIA.	6	RET. AIR GRILLE

DOORS

SYM	SIZE	QTY	DESCRIPTION
A	36 X 36	2	WIN WINDOW
B	36 X 36	20	EGRESS WINDOW
C	48 X 60	1	FIXED (SAFETY)
D	30 X 54	1	FIXED WINDOW - SAFETY

WINDOWS

REVISIONS: DATE: SYM: DESCRIPTION: QTY:

BonnaVilla® Homes

Scale: 1/4" = 1'-0"

972MAB-05
FT723FBA-A005
FLOOR PLAN
DRAWN BY: CROCKER
DATE: 3/4/05